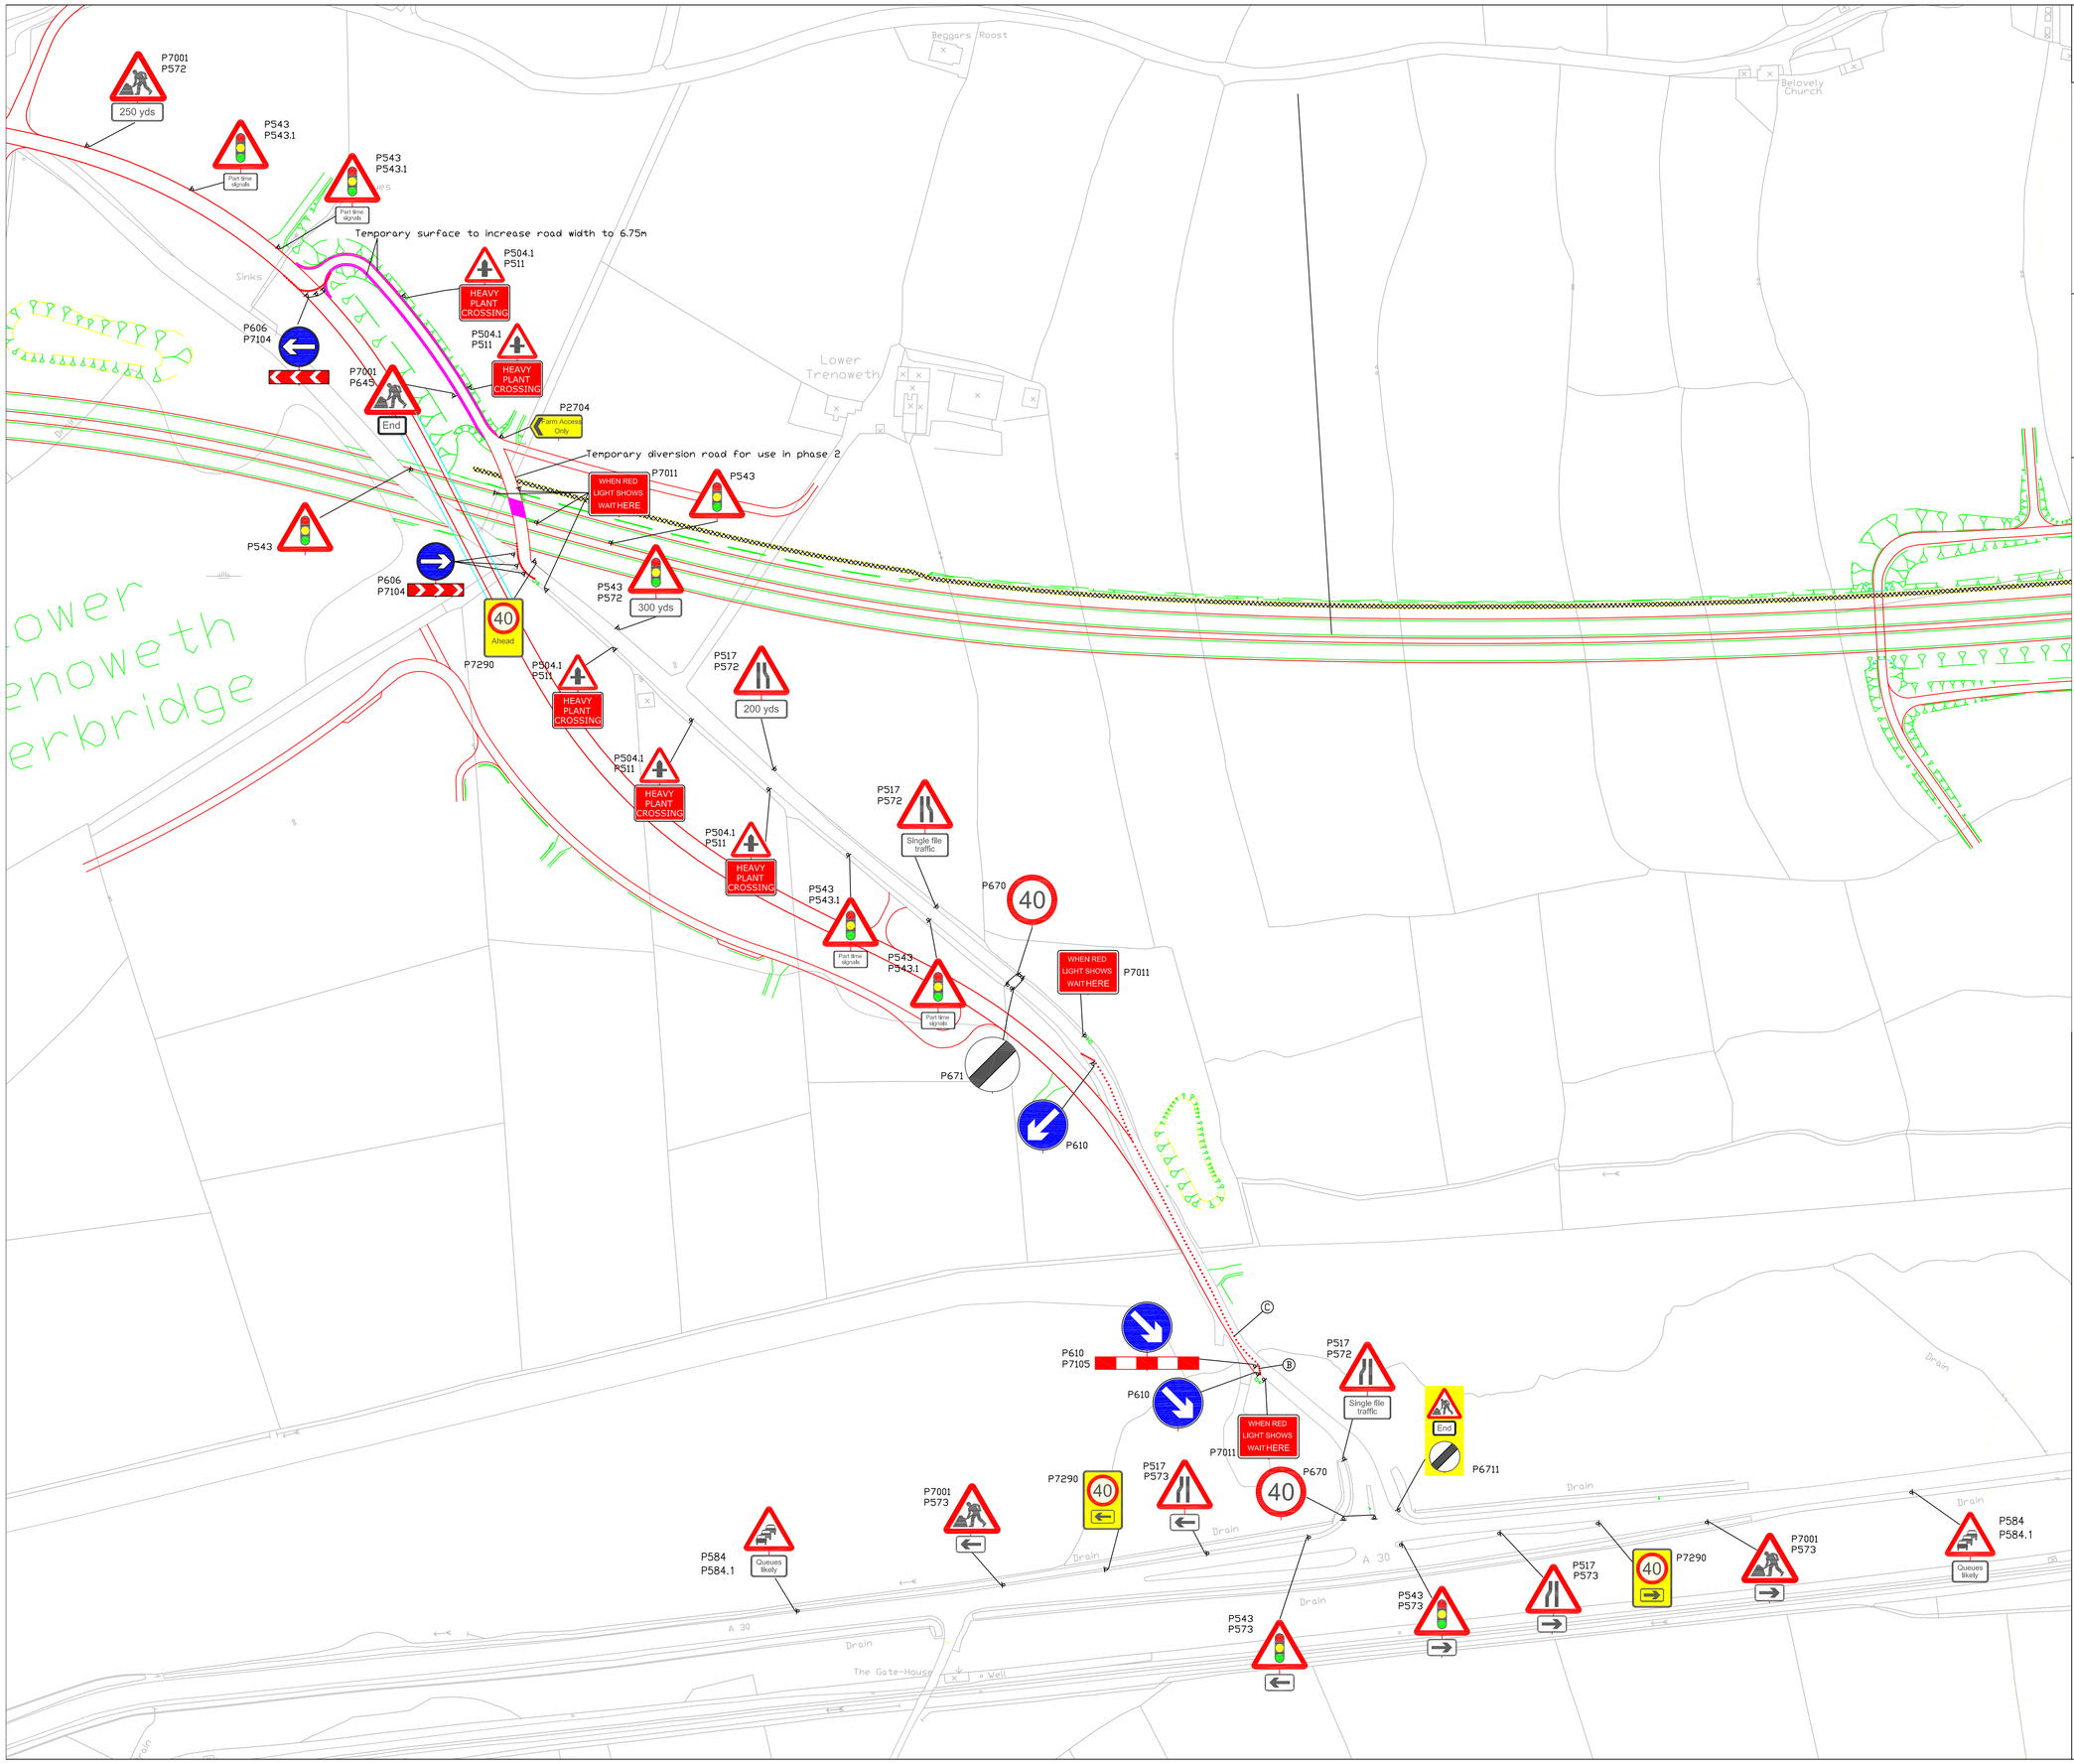

DETAIL B

Close spaced traffic cones, max. spacing 1.2m between cone centres for Type A works and 3m for Type B works, on motorways 1m high cones are recommended for the initial closures of the right hand lane(s) even if 750mm cones are used elsewhere.

N.B. Road Danger Lamps complying with Regulation 43 should be provided between the cones at 9m spacing during darkness

DETAIL C

9m

450mm, 600mm,750mm or 1m high traffic cones

N.B. Road Danger Lamps complying with Regulation 43 should be provided between the cones at 18m spacing during darkness